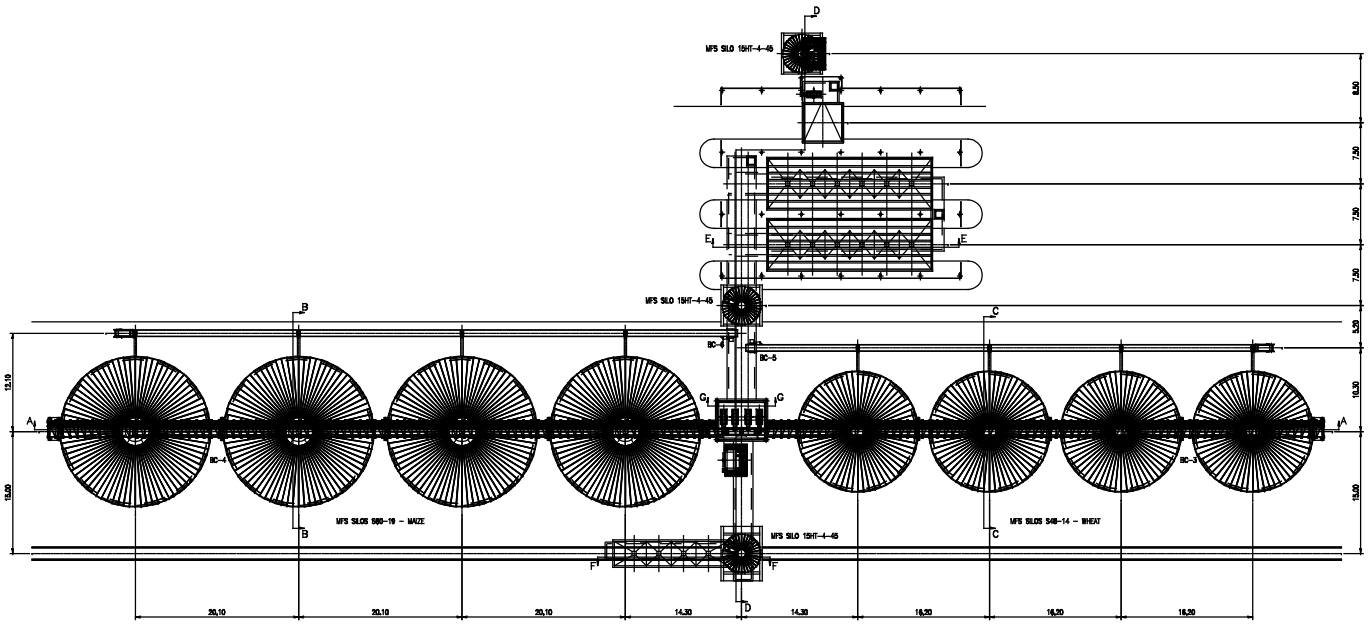

3							
2							
1							
A							
REV	REVISIONS	TEV	DATE	MFS AGRO STORAGE			
				DRAWN Eng. Antonio G. Varela	DATE 01-10-07		

EVK SITE PRESNA
NEW STORAGE PLANT FOR MAIZE & WHEAT
GENERAL PLANT VIEW

DRAWN Eng. Antonio G. Varela	SCALE 1 : 100	DRAWING no
DATE 01-10-07	REV.	2A-169-001-00